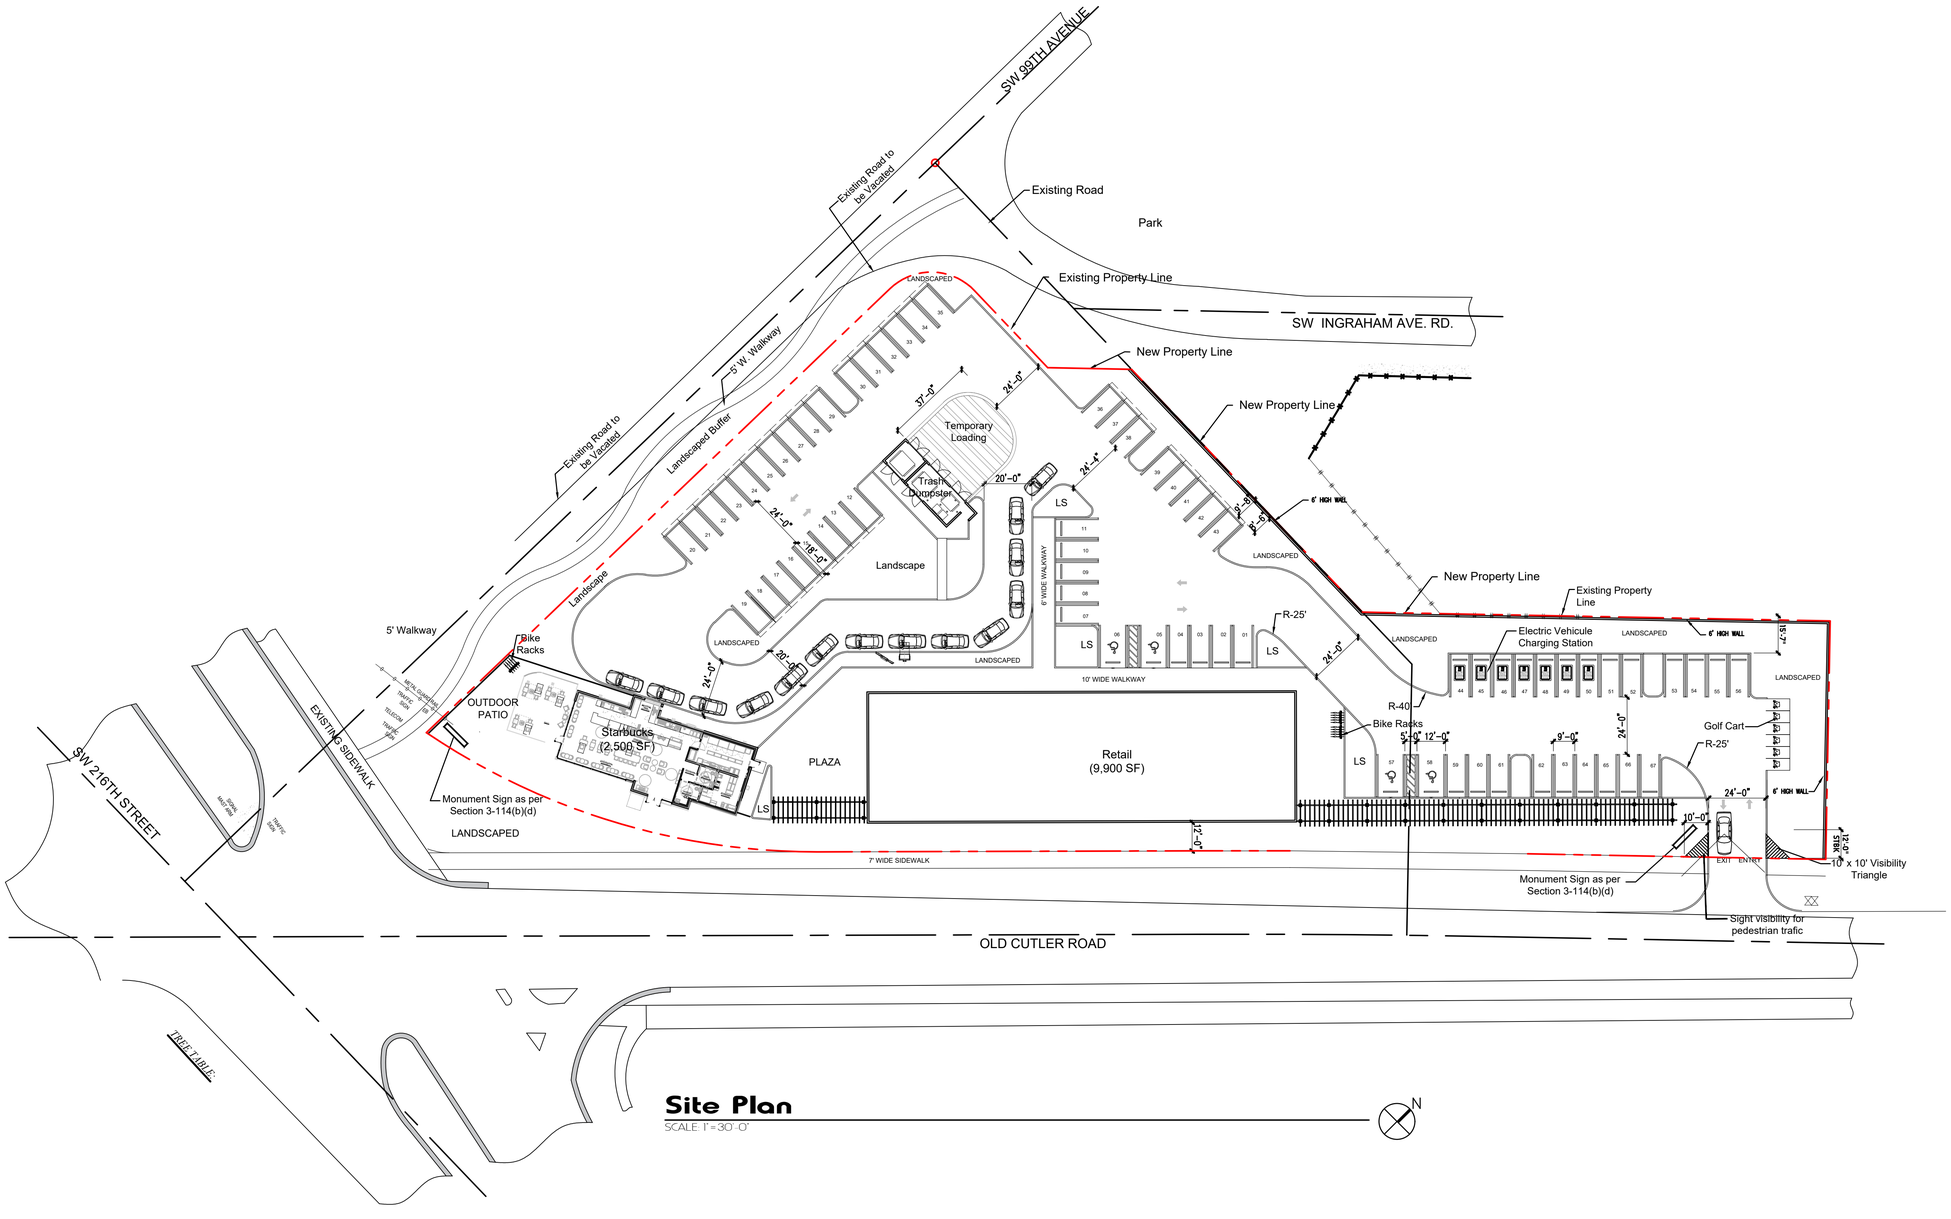

Site Plan

SCALE: 1" = 30'-0"

N

Copyright © 2016 | MODIS ARCHITECTS, LLC | All Rights Reserved | M:\MODIS - Drawings\2019 - Drawings\19212 - Old Cutler Development - Parlom Design\23-Schematic Design 2\1 ASPR Submittal\03-ARCH Drawings\19212-A101 Site Plan.dwg

modis architects
4955 SW 75th Avenue
Miami, Florida 33155
Florida Corp.
t. 786.879.8882
f. 786.350.1515
AA#26001777
e. MODIS@MODISarchitects.com

project info :

Cutler Bay Commercial Center

Culter Bay, Florida

seal :

ROBERT K. MORISETTE, AIA, NCARB, LEED AP BD+C, CDP
FLORIDA REGISTERED ARCHITECT # AR 93259

revisions :

drawing data :

SITE PLAN

project number :	
#19212	
drawn by :	**proj. manager :**
DRAWN BY	SLS
drawing scale :	**drawing date :**
As Shown	01/31/2024
phase :	
Site Plan Review	
sheet number :	
A1.01	

THIS DRAWING IS THE PROPERTY OF MODIS ARCHITECTS, LLC AND IS NOT TO BE REPRODUCED OR COPIED IN WHOLE OR IN PART WITHOUT THE PRIOR WRITTEN CONSENT OF MODIS ARCHITECTS, LLC. THIS DRAWING IS ONLY TO BE USED FOR THE PROJECT AND SITE SPECIFICALLY IDENTIFIED HEREIN AND IS NOT TO BE USED FOR ANY OTHER PROJECT. SCALES ARE AS STATED. THE CONTRACTOR SHALL CAREFULLY REVIEW ALL DIMENSIONS AND CONDITIONS SHOWN HEREON AND AT ONCE NOTIFY THE ARCHITECT AS TO ANY ERRORS, OMISSIONS, AND/OR INCONSISTENCIES HE/SHE MAY DISCOVER. COPYRIGHT © 2018 MODIS ARCHITECTS, LLC