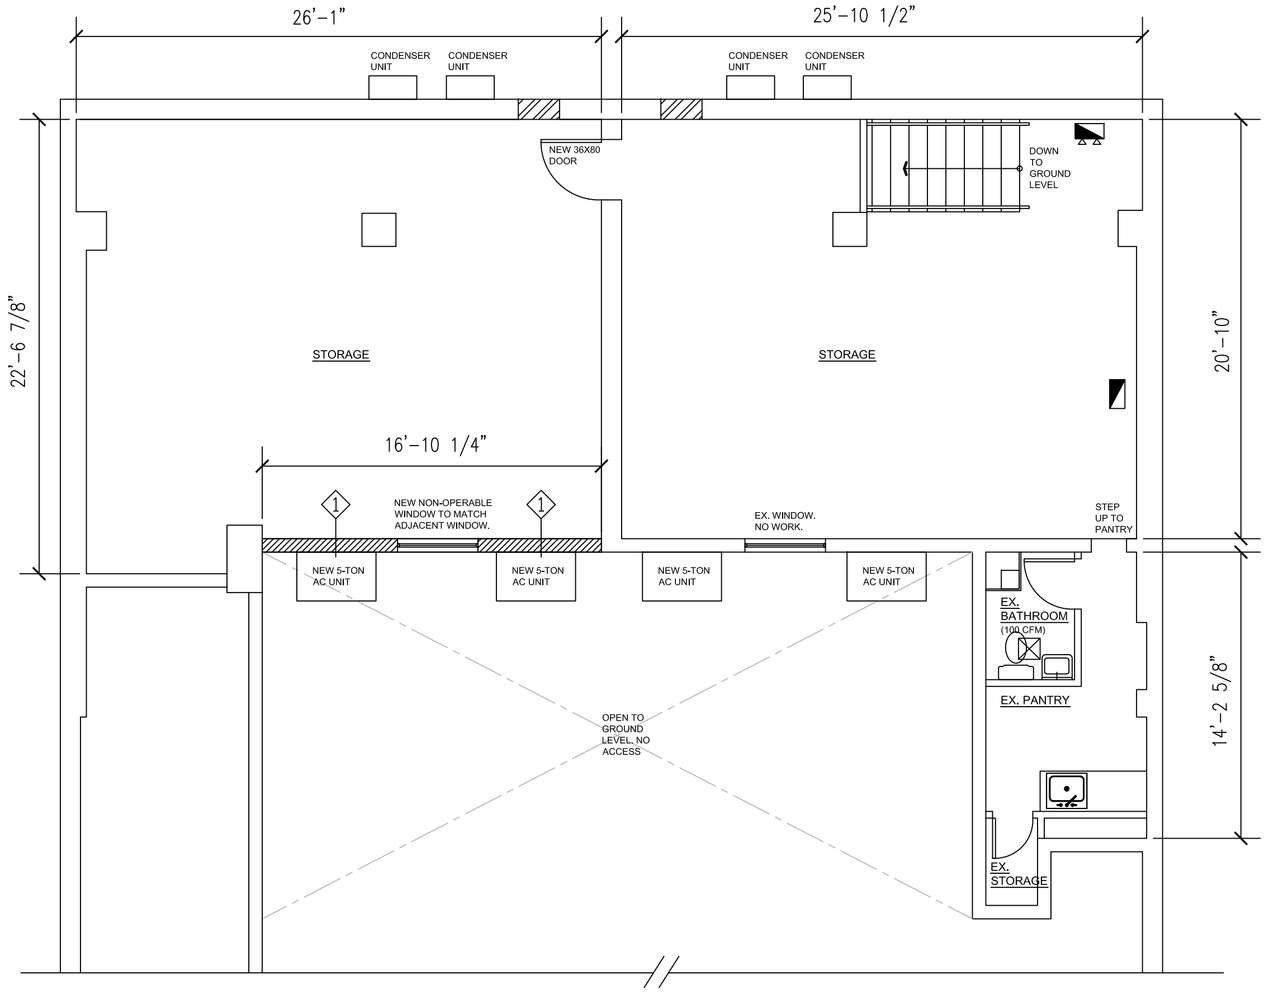

1 MEZZANINE PROPOSED CONSTRUCTION PLAN

SCALE: 3/16"=1'-0"

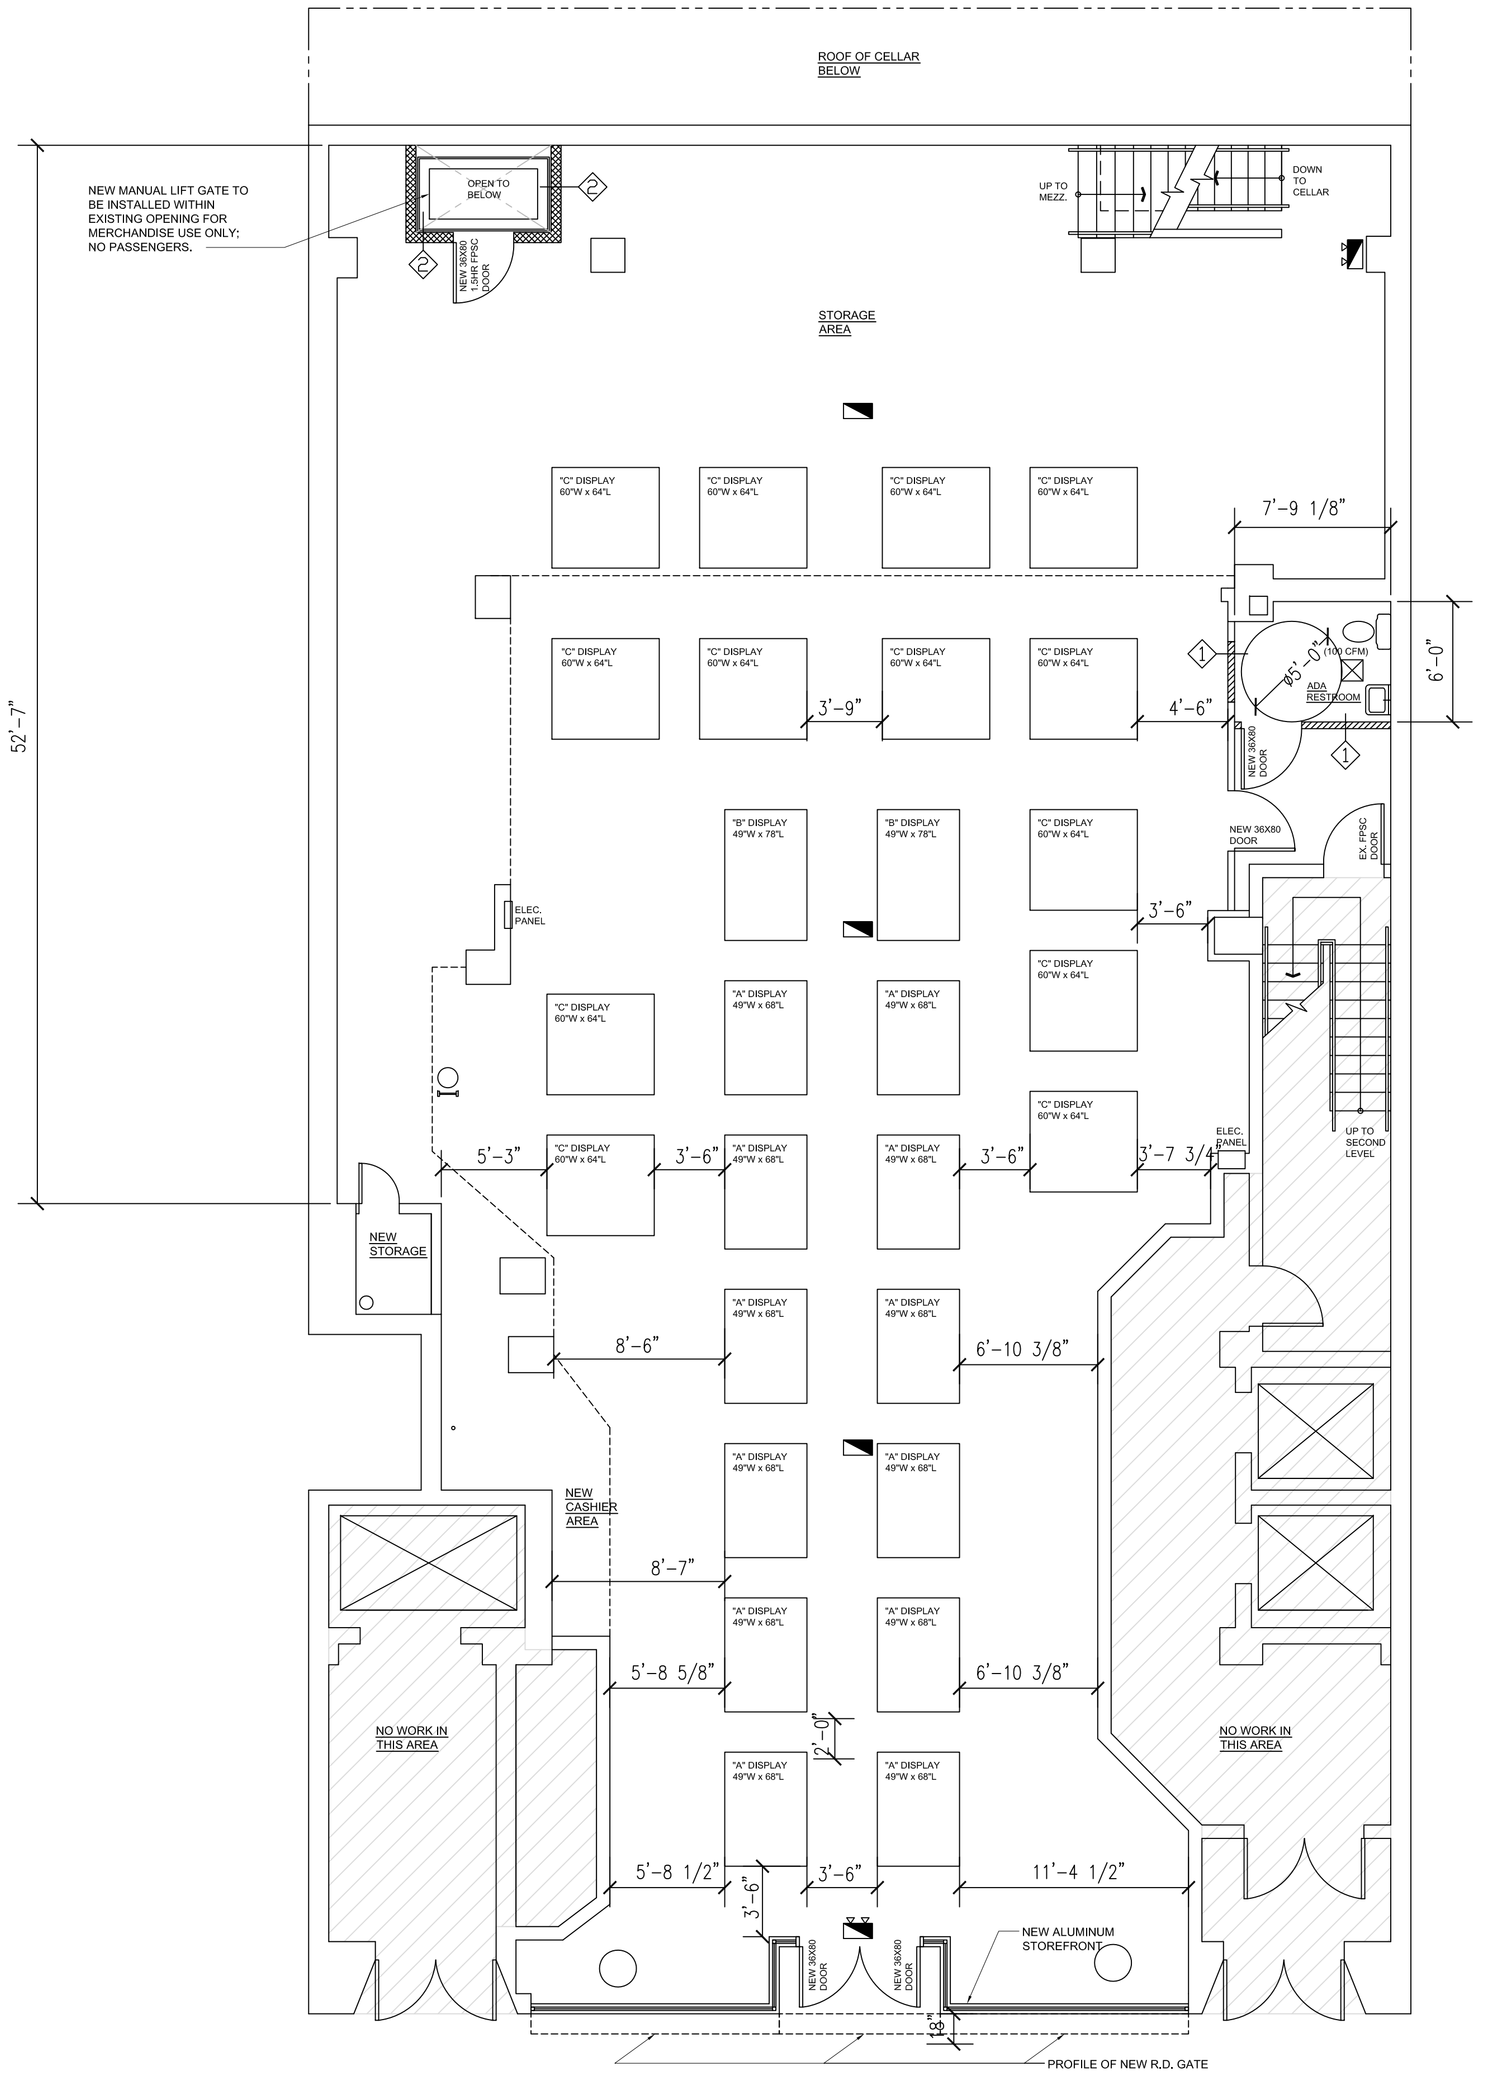

2 FIRST FLOOR PROPOSED CONSTRUCTION PLAN

SCALE: 3/16"=1'-0"

ENGINEER:

THOMAS TUNG

99-32 66 ROAD 9C REGO PARK NY 11374
PHONE: (646)361-0328 FAX: (347)649-2022

PROJECT NAME AND ADDRESS:

BEADS WORLD
57 W. 38TH STREET
GROUND FLOOR
NEW YORK, NY 10018

BIN#:	1016020
BLOCK:	0840
LOT:	7501
ZONING:	C5-3
MAP:	8C

DRAWING TITLE:
- CONSTRUCTION PLAN & NOTES

P.E. / R.A. SEAL:

DATE:	6/8/2014
PROJECT NO.:	
DRAWN BY:	ESC
CHECK BY:	
DRAWING NO:	A-110.00
CAD FILE NO	4 OF 4

DOB JOB #