IMAGES EPSG2276_Date20240606_Lat32.961130_Lon-96.631833_Mpp0.075 : EPSG2276_Date20240606_Lat32.961130_Lon-96.631833_Mpp0.075 :
XREFS xStrm : xSurv : xUtil : xBndr : xSite
LAST SAVED 10/9/2024 12:48 PM
PLOTTED BY CDALSON, ASHLEY 10/9/2024 12:50 PM
DWG PATH K:\RCH_CIVIL\064589712 - GARLAND COMMERCIAL\CAD\EXHIBITS\20240918 - GARLAND COMMERCIAL SITE PLAN
DWG NAME SITE PLAN.DWG , [SP-1 SITE PLAN]

This document, together with the concepts and designs presented herein, as an instrument of service, is intended only for the specific purpose and client for which it was prepared. Reuse of and improper reliance on this document without written authorization and adaptation by Kimley-Horn and Associates, Inc. shall be without liability to Kimley-Horn and Associates, Inc.

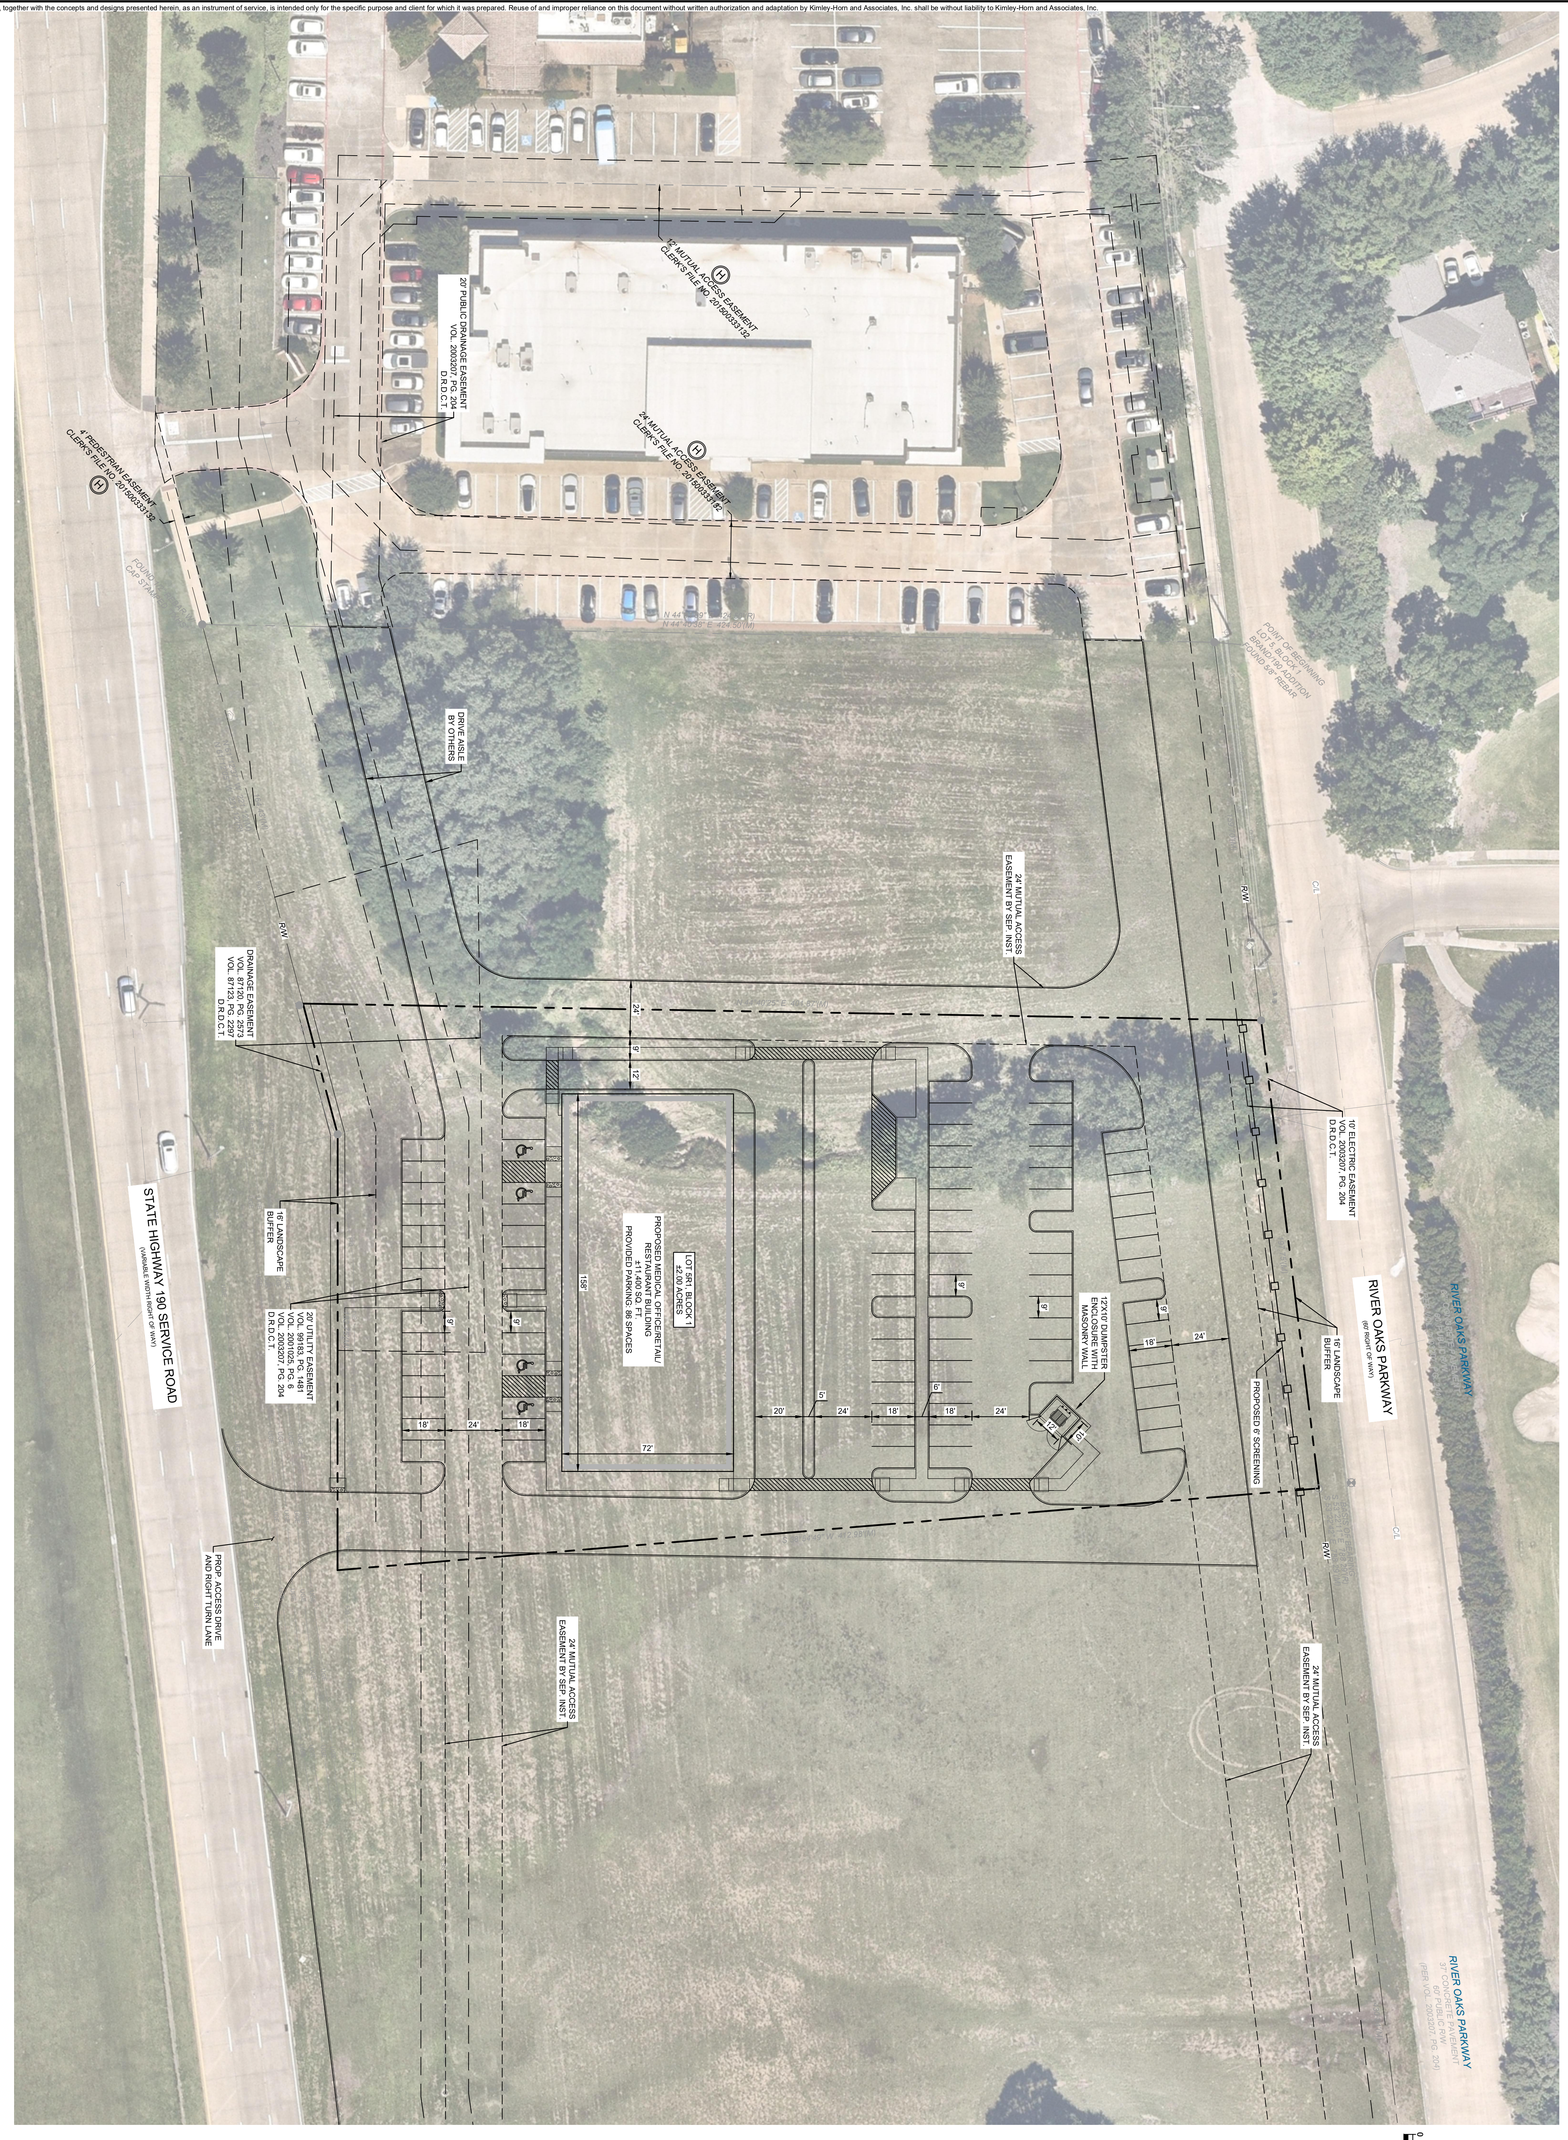

0 30' 60'
GRAPHIC SCALE 30' = 1"

N W E S

SHEET NUMBER EXH

SITE PLAN EXHIBIT

GARLAND COMMERCIAL

GARLAND, TEXAS

KHA PROJECT	064589712
DATE	OCTOBER 2024
SCALE	AS SHOWN
DESIGNED BY	KJA
DRAWN BY	KJA
CHECKED BY	JCK

Kimley»Horn

© 2024 KIMLEY-HORN AND ASSOCIATES, INC.

2600 N. CENTRAL EXPRESSWAY, SUITE 400
RICHARDSON, TEXAS 75080
PHONE: 214 617 0535
WWW.KIMLEY-HORN.COM TX F-928

No.	REVISIONS	DATE	BY