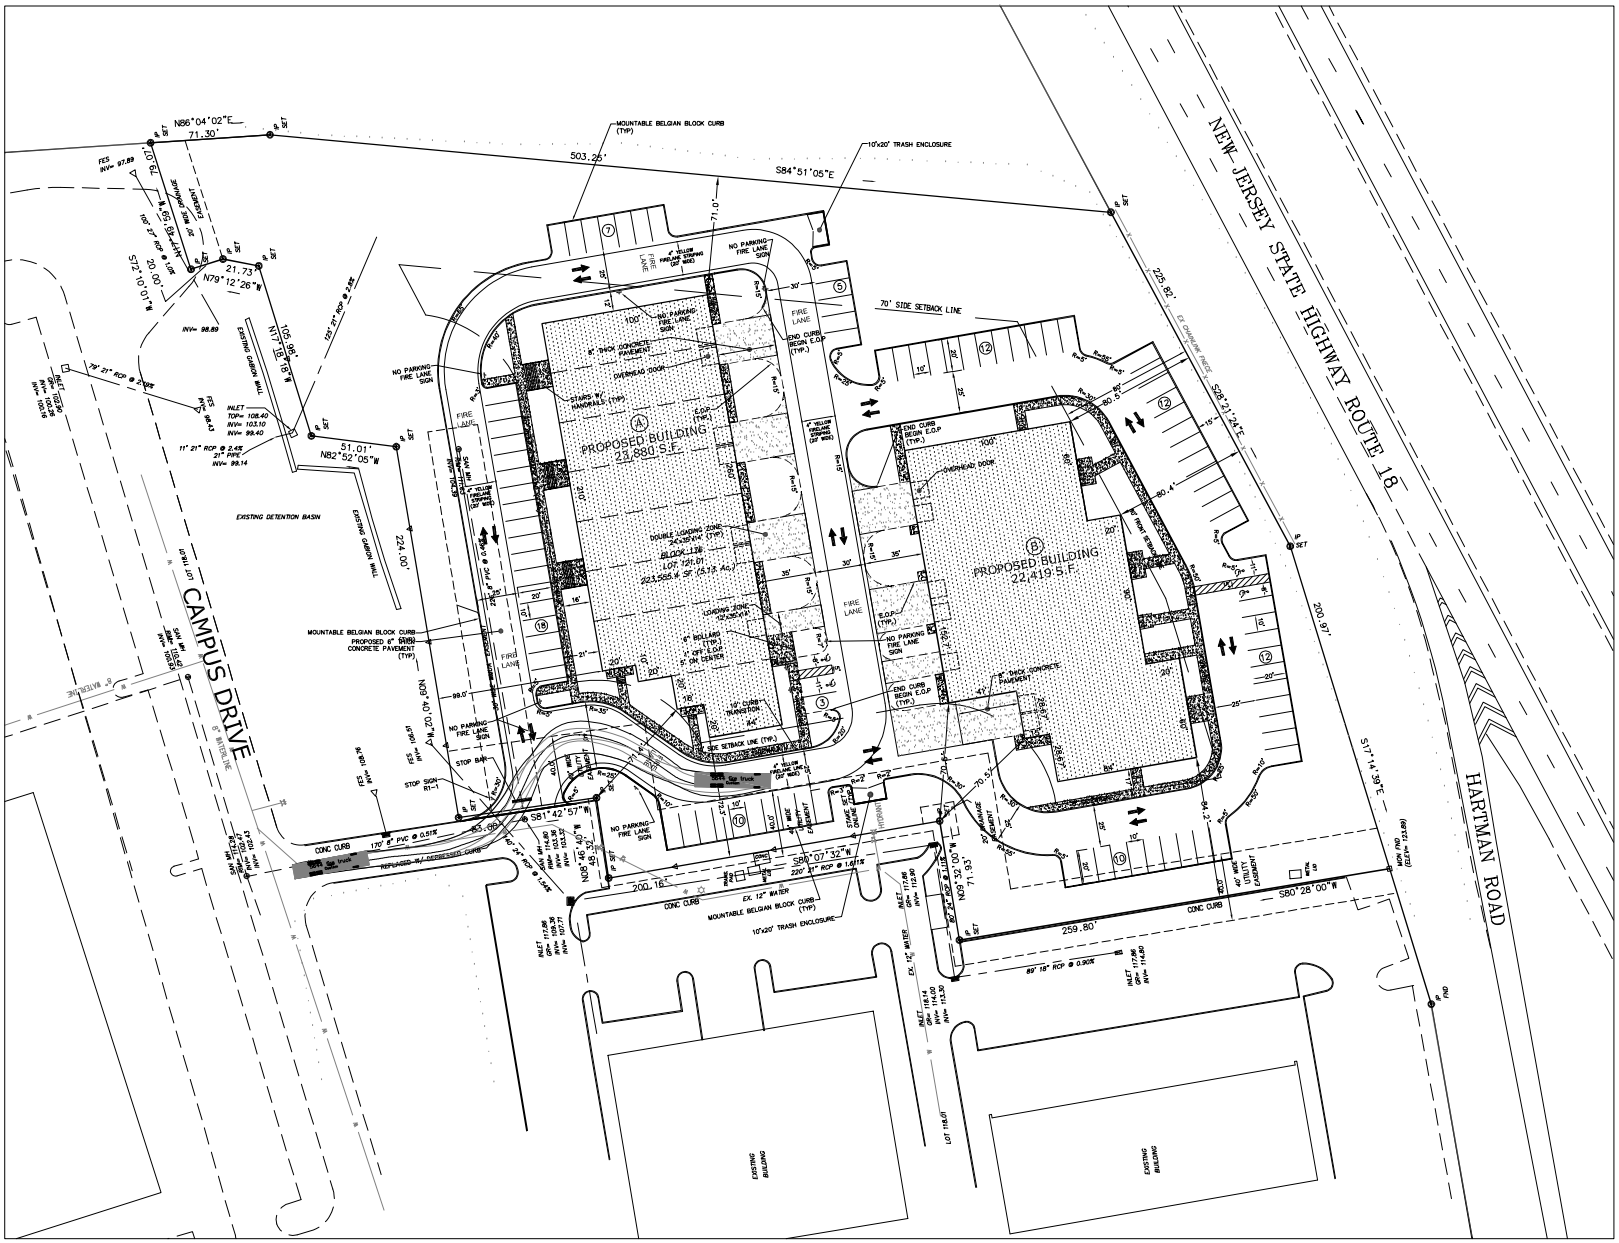

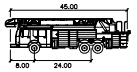

5644 fire truck

	feet
Width	: 8.50
Track	: 8.50
Lock to Lock Time	: 6.0
Steering Angle	: 33.3

GRAPHIC SCALE

30 0 15 30 60 120

(IN FEET)
1 inch = 30 ft.

FIRE LANE NOTES:

1.) FIRE LANES SHALL BE A MINIMUM 18' WIDE.

2.) SIGNS SHALL BE POSTED A MAXIMUM OF 75' APART AND SHALL READ "NO PARKING FIRE LANE".

3.) PAVEMENT WITHIN THE FIRE LANE SHALL BE PROVIDED WITH THE WORDING, "NO PARKING FIRE LANE", THE WORDING SHALL BE SPACED A MINIMUM OF 100' APART AND ALTERNATE IN BOTH DIRECTION OF TRAVEL. THE LETTERS SHALL BE A MINIMUM OF 24" HIGH WITH A MINIMUM OF 4' STROKE, USING TRAFFIC PAINT .

NO	DESCRIPTION	DATE	BY/C
2.	REV. PER CME LETTER DATED 1/11/19 AND MTW MEMO DATED 1/14/19	1/22/19	SV
1.	REV. TO ADD SECOND BLDG & CME LETTER DATED 8/3/18	11/13/18	SV

CREST
Engineering Associates Inc.
Civil & Environmental Engineers
Professional Planners · Surveyors · Landscape Architects
CERTIFICATE OF AUTHORIZATION NO. 24GA27969300

100 PINE DRIVE	12 ROBBINS PKWY.
MILLSTONE TOWNSHIP, N.J. 08535	AT WATER STREET
PH(609)448-5650	TOMS RIVER, N.J. 08753
	PH(732)244-5888

LORALI E. TOTTEN
PROFESSIONAL ENGINEER NJ LIC. NO. 28662

DATE 9/12/18
SCALE 1"=30'
DRAWN
CHECKED
SHEET 3 of 11
POCKET

LOT 121.01
BLOCK 176

MARLBORO TOWNSHIP
MONMOUTH COUNTY, NEW JERSEY

SITE PLAN

FILE NO. 0126
DWG NO. 0126-SP-03