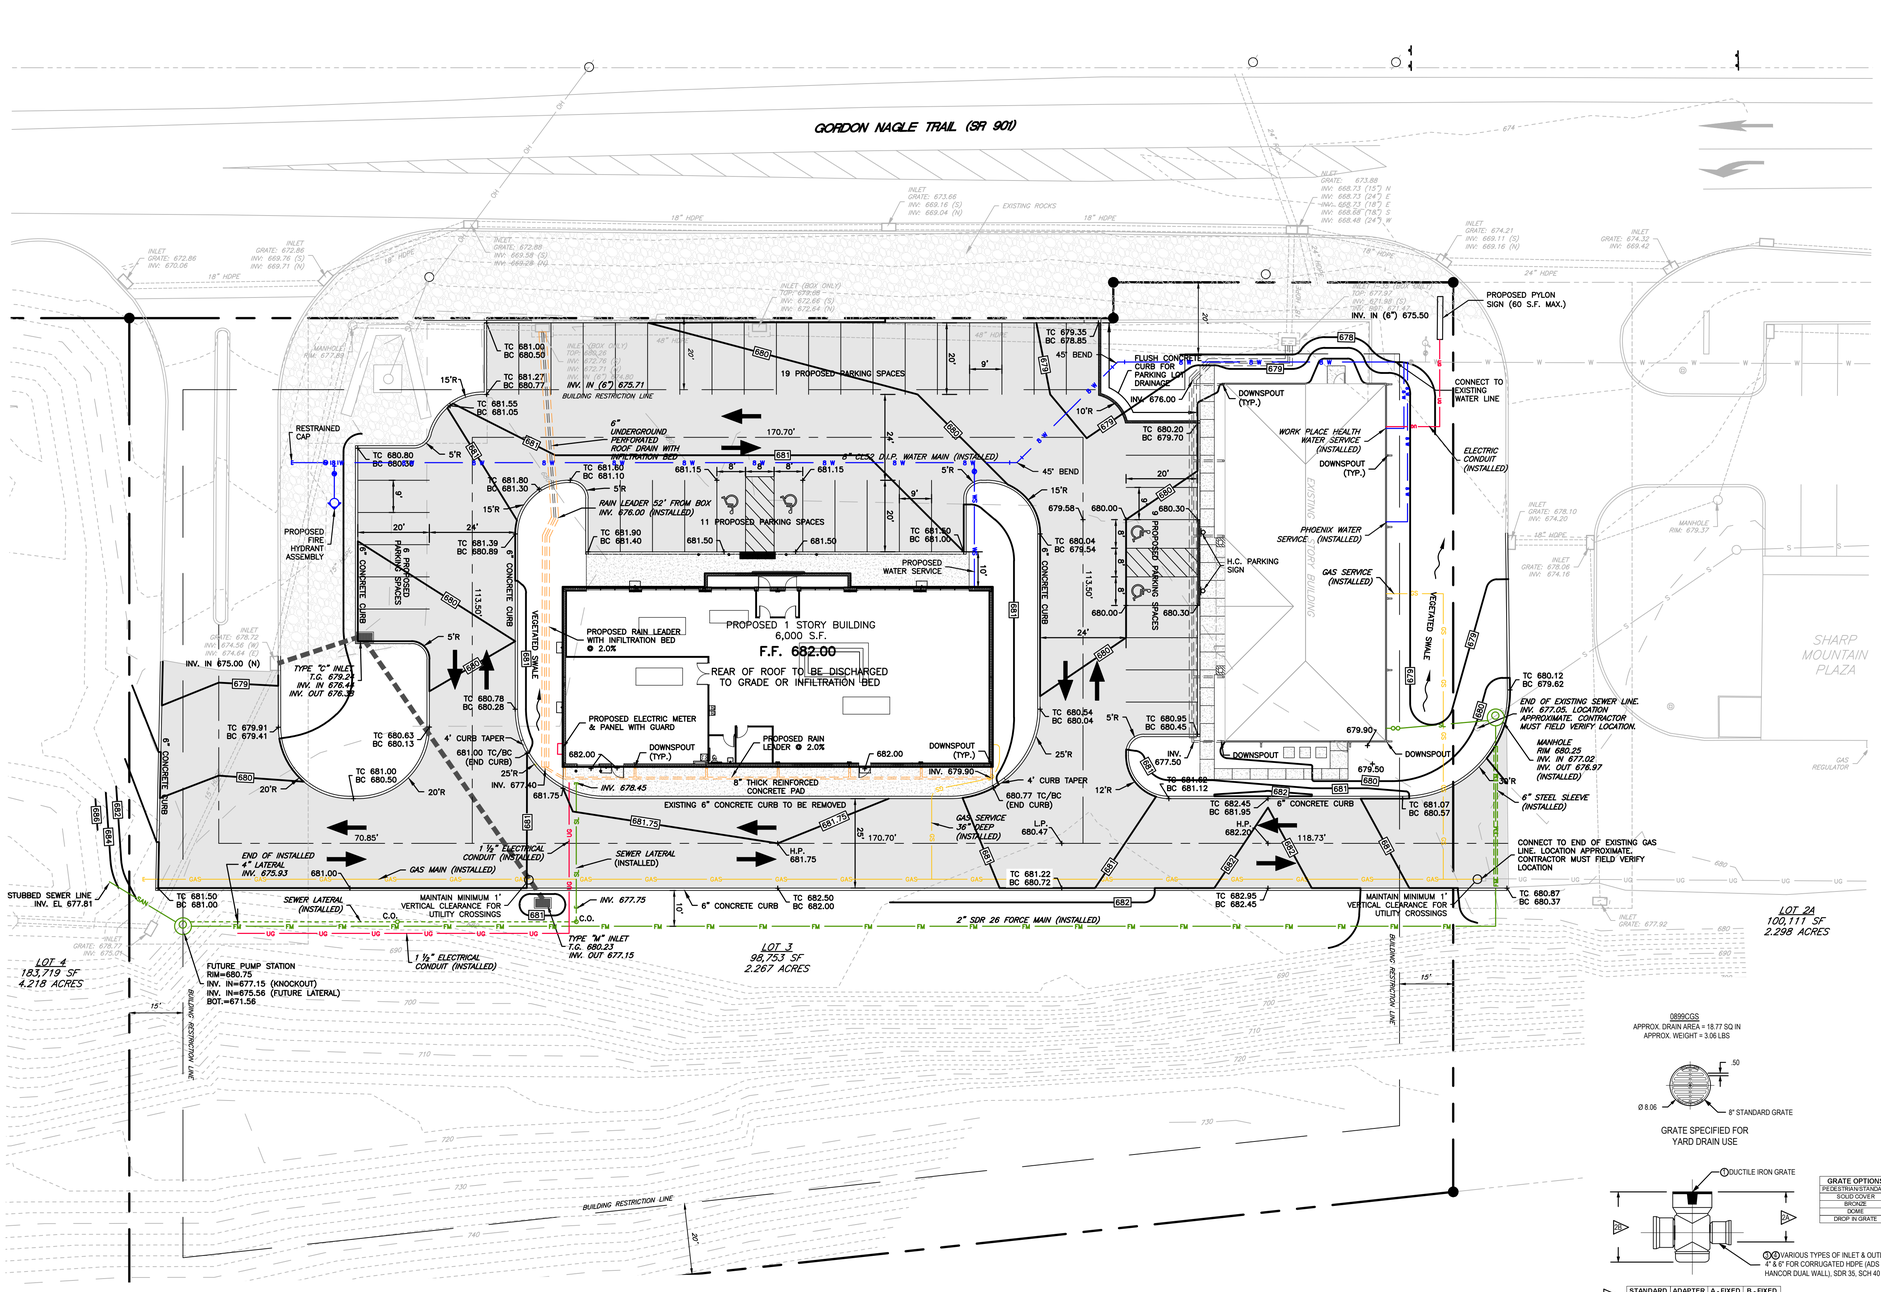


## LEGEND

- PROPERTY LINE
- EXISTING OVERHEAD UTILITIES
- EXISTING STORM SEWER
- EXISTING STORM INLET
- EXISTING FENCE
- EXISTING UTILITY POLE
- EXISTING SEWER MAIN
- EXISTING WATER MAIN
- EXISTING GAS MAIN
- EXISTING BUILDING SETBACK
- EXISTING CONTOUR
- EXISTING INDEX CONTOUR
- PROPOSED CENTERLINE DRIVE AISLE
- PROPOSED STORM PIPE
- PROPOSED CATCH BASIN
- PROPOSED WATER 8" WATER LINE
- PROPOSED WATER SERVICE
- PROPOSED SEWER MAIN
- PROPOSED SEWER LATERAL
- PROPOSED GAS LINE
- PROPOSED GAS SERVICE
- PROPOSED CONTOUR
- PROPOSED SEWER MANHOLE
- PROPOSED ACCESSIBLE PARKING
- PROPOSED CONCRETE SIDEWALK
- PROPOSED ASPHALT PAVING

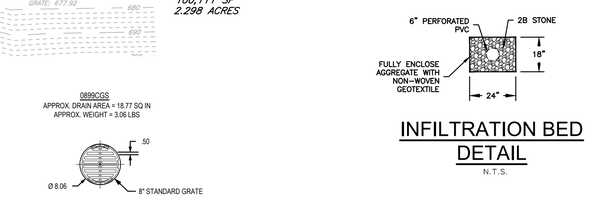


## INFILTRATION BED DETAIL

N.T.S.

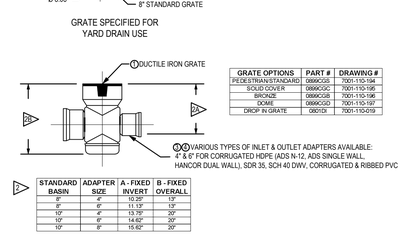


| GRATE OPTIONS | PART # | DRAWING # |
|---|---|---|
| PEDESTRIAN/STANDARD | 0899CGS | 7001-110-194 |
| SOLID COVER | 0899CGC | 7001-110-195 |
| BRONZE | 0899CGB | 7001-110-196 |
| DOME | 0899CGD | 7001-110-197 |
| DROP IN GRATE | 0901DI | 7001-110-019 |

| STANDARD BASIN | ADAPTER SIZE | A - FIXED INVERT | B - FIXED OVERALL |
|---|---|---|---|
| 6" | 4" | 10.25" | 13" |
| 8" | 6" | 11.13" | 13" |
| 10" | 4" | 13.75" | 20" |
| 10" | 6" | 14.62" | 20" |
| 10" | 8" | 15.62" | 20" |

## YARD DRAIN DETAIL

N.T.S.

20 0 10 20 40 80

GRAPHIC SCALE
SCALE: 1 INCH = 20 FT.

NOTE: PER SECTION 502 OF POTTSVILLE'S ORDINANCE 193.STORMWATER, ROOF DRAINS AND SUMP PUMPS SHALL DISCHARGE TO INFILTRATION OR VEGETATIVE BMP'S

| No. | Date | Description | Revision | By |
|---|---|---|---|---|
| 1 | 10/18/2017 | REVISED GRADING AT BUILDING REAR TO ACCOMMODATE CONCRETE PAD | | MNR |


MILLER BROS. CONSTRUCTION INC.
Building business from the ground up since 1976
PO BOX 472-950 EAST MAIN STREET
SCHUYKILL HAVEN PA 17972-0472
PHONE: 570.385.1662 - FAX: 570.385.3713
commercial construction | industrial construction | institutional construction | medical facilities | warehouse | retail facilities | restorations
general construction | additions | renovations | retail fit-outs | restorations


Project #:
Scale: 1" = 20'
Drawn By: MNR
Checked By: EED
Date: 8/8/2017
Dwg. No.:

# A & A AUTO PARTS

850 GORDON NAGLE TRAIL
CITY OF POTTSVILLE, SCHUYLKILL COUNTY, PA

Title
SITE PLAN

Sheet No.:
SP-1