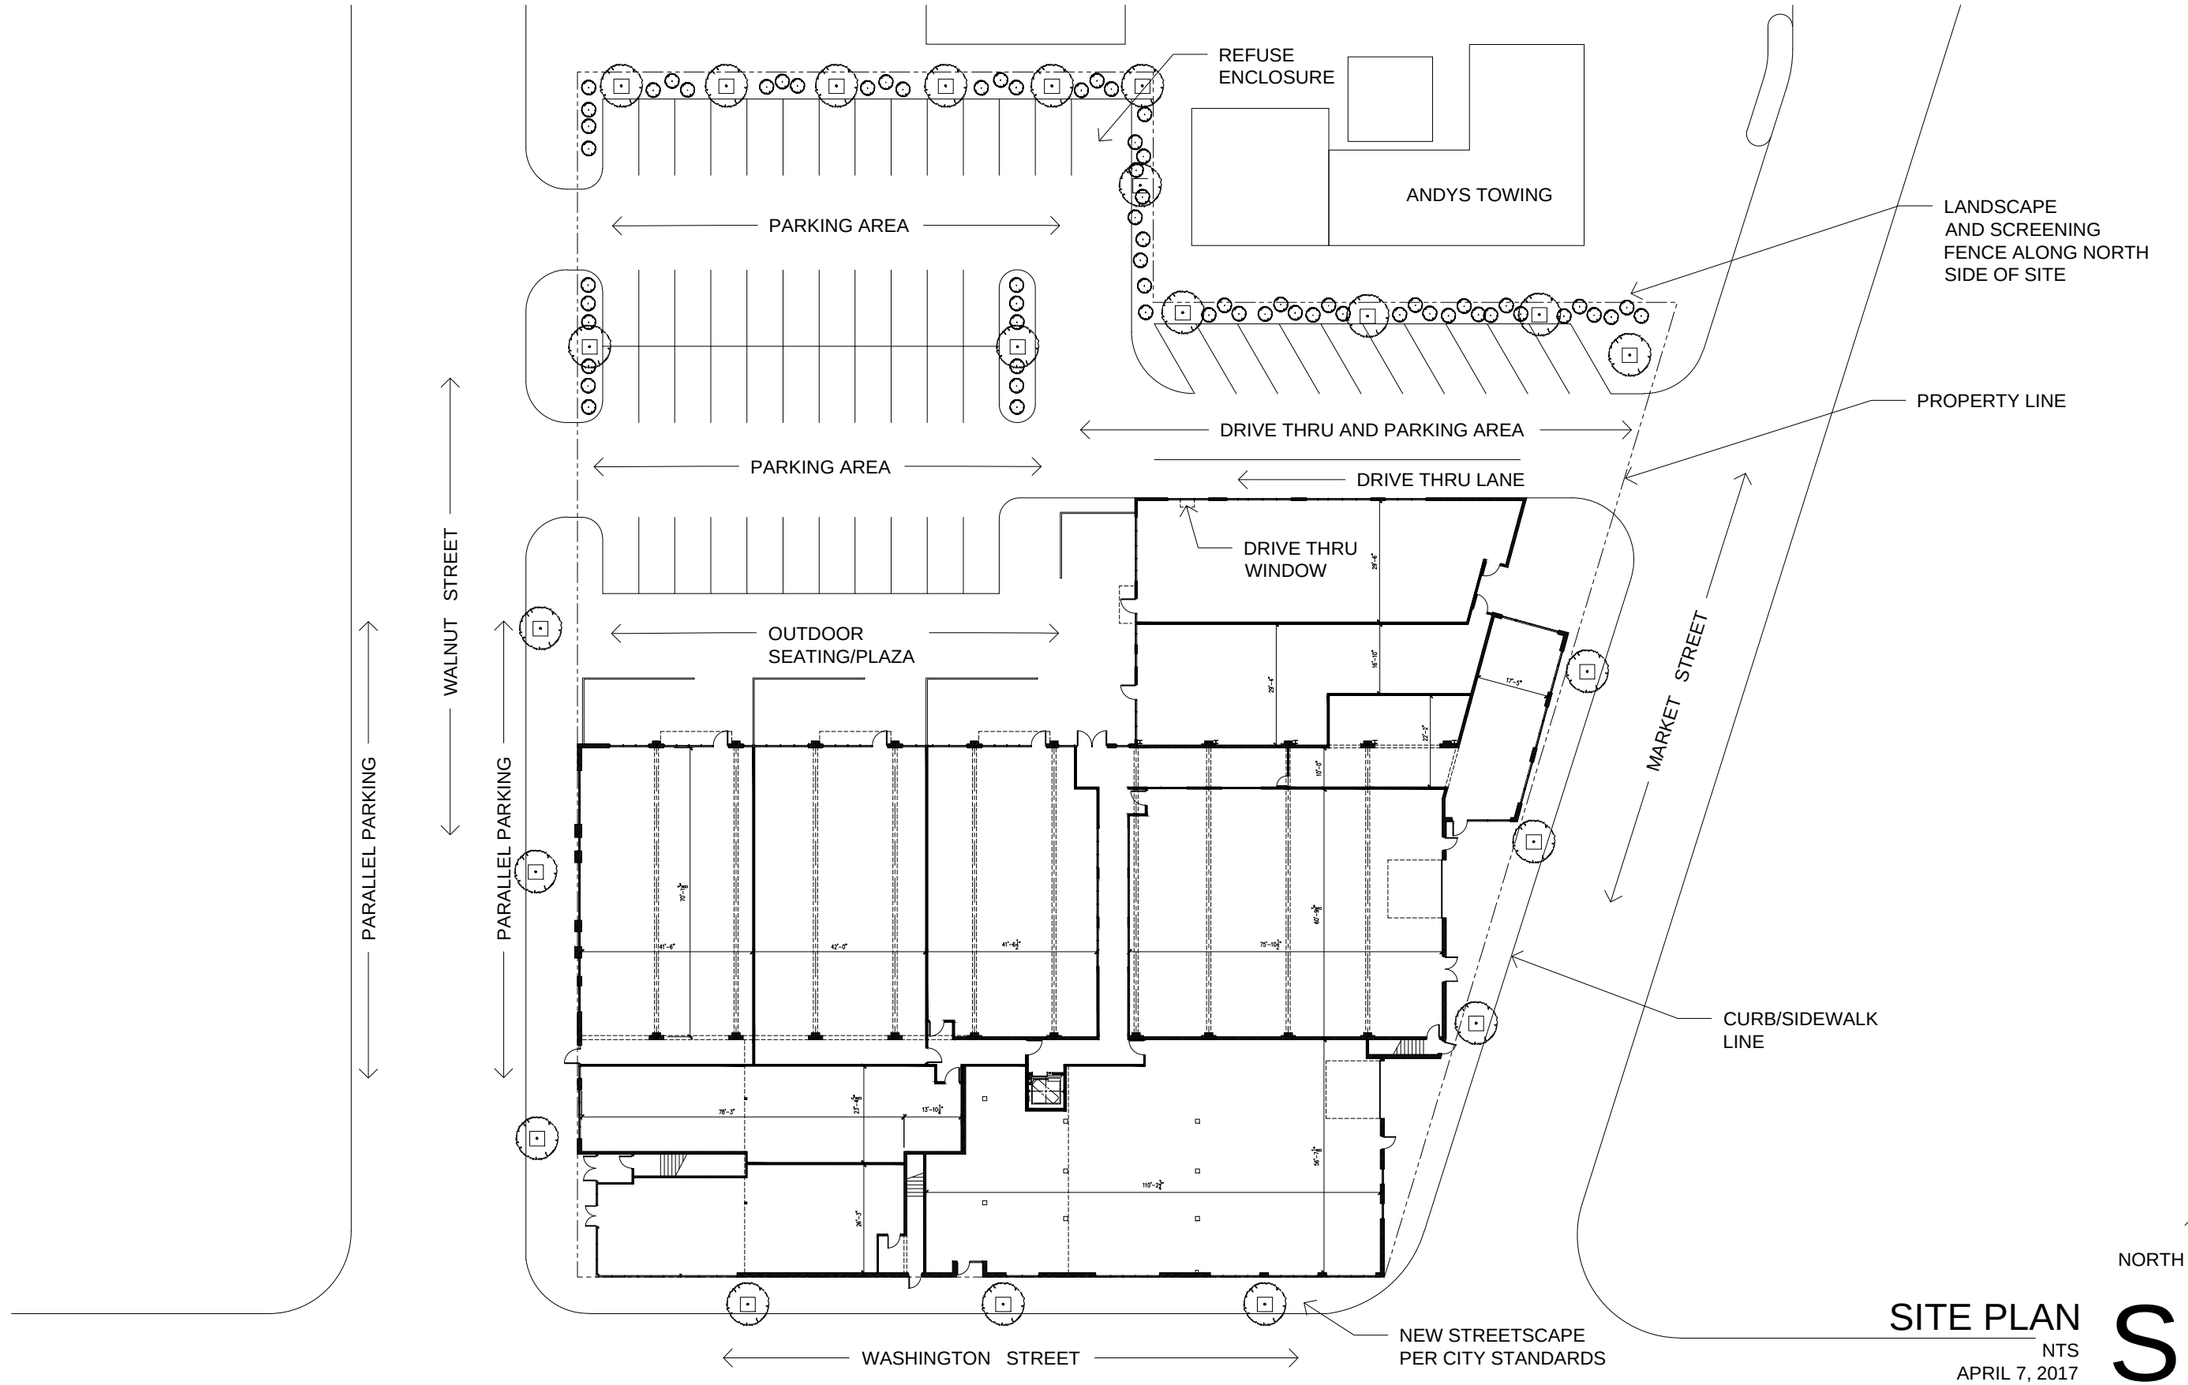

SITE PLAN

NTS

APRIL 7, 2017

S1.0

500 N. WALNUT STREET MIXED USE
CONCEPT DESIGN
CHAMPAIGN, ILLINOIS

CONCEPT DESIGN

MODE 3 ARCHITECTURE