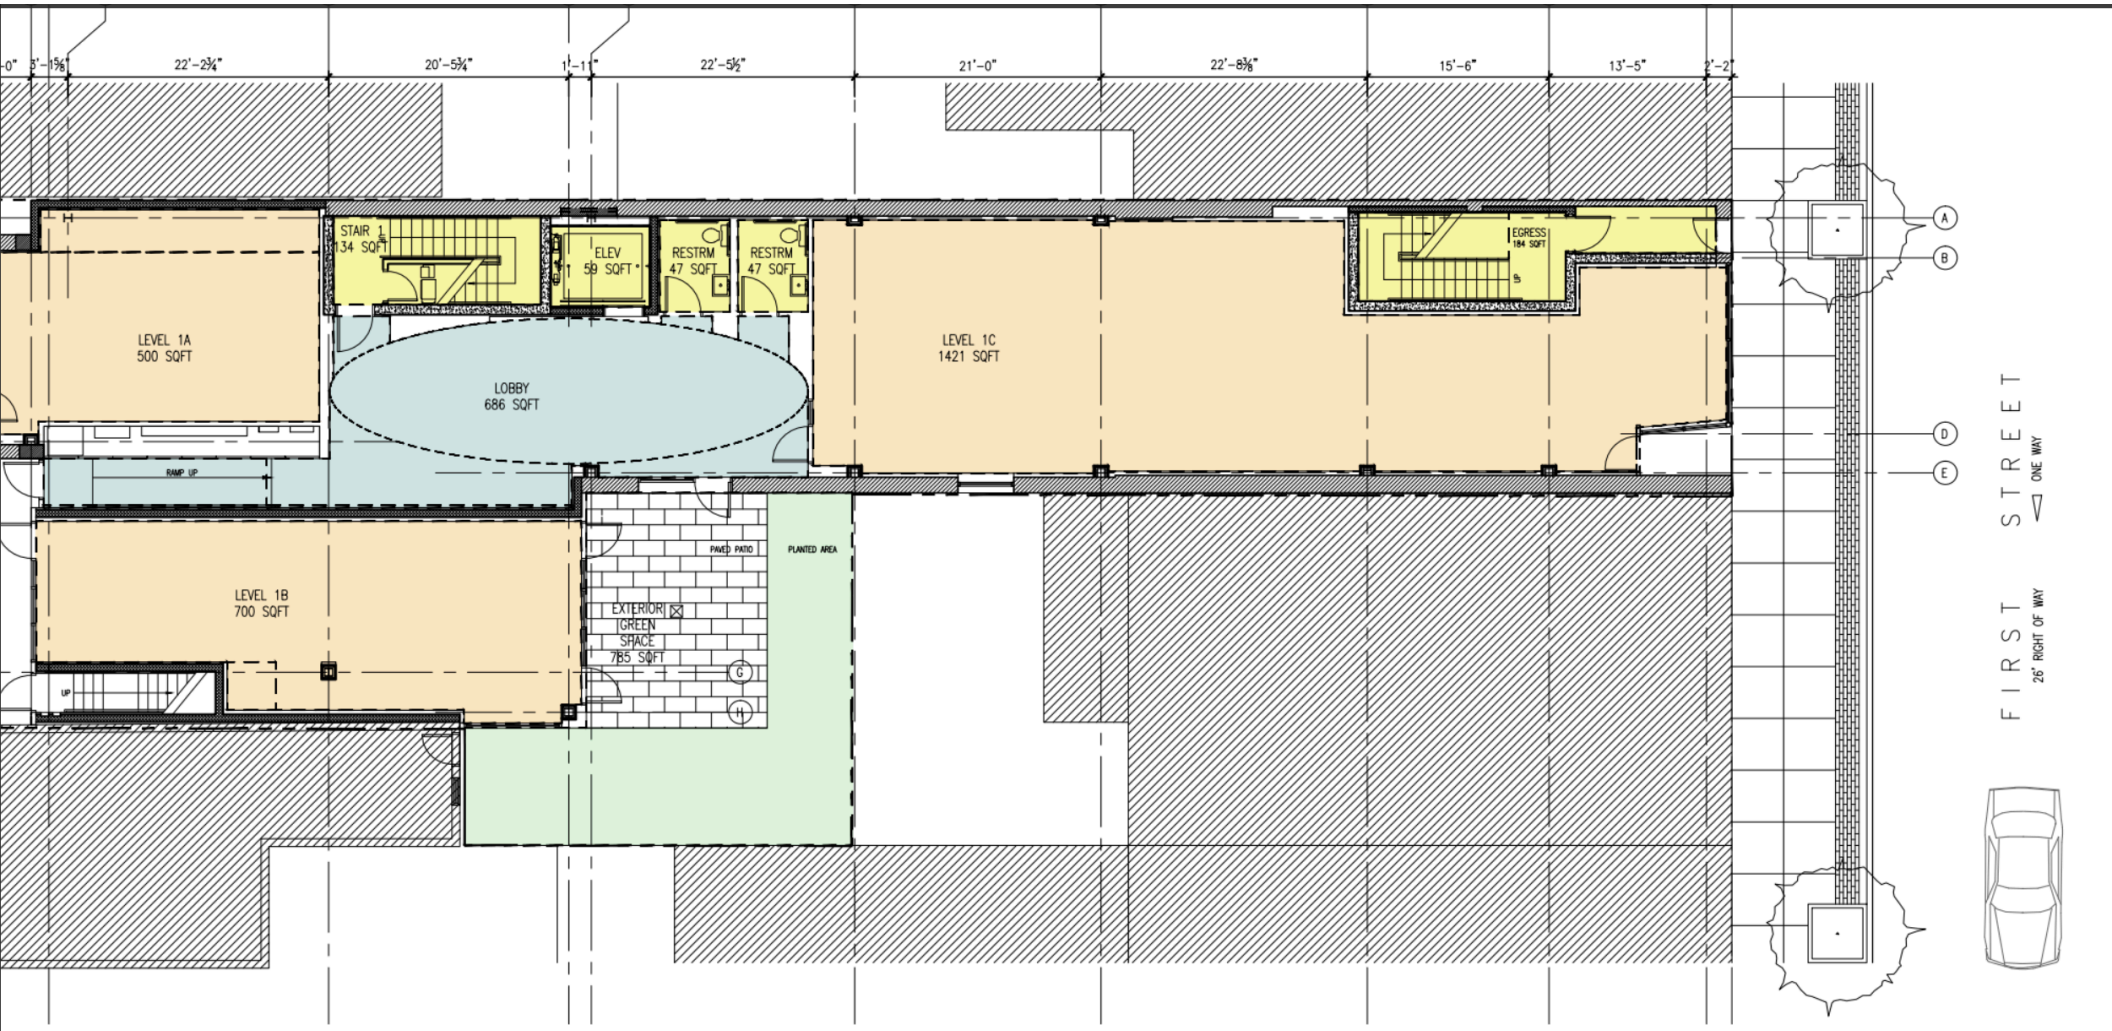

P1 First Floor Plan

Scale: 1/8" = 1'-0"