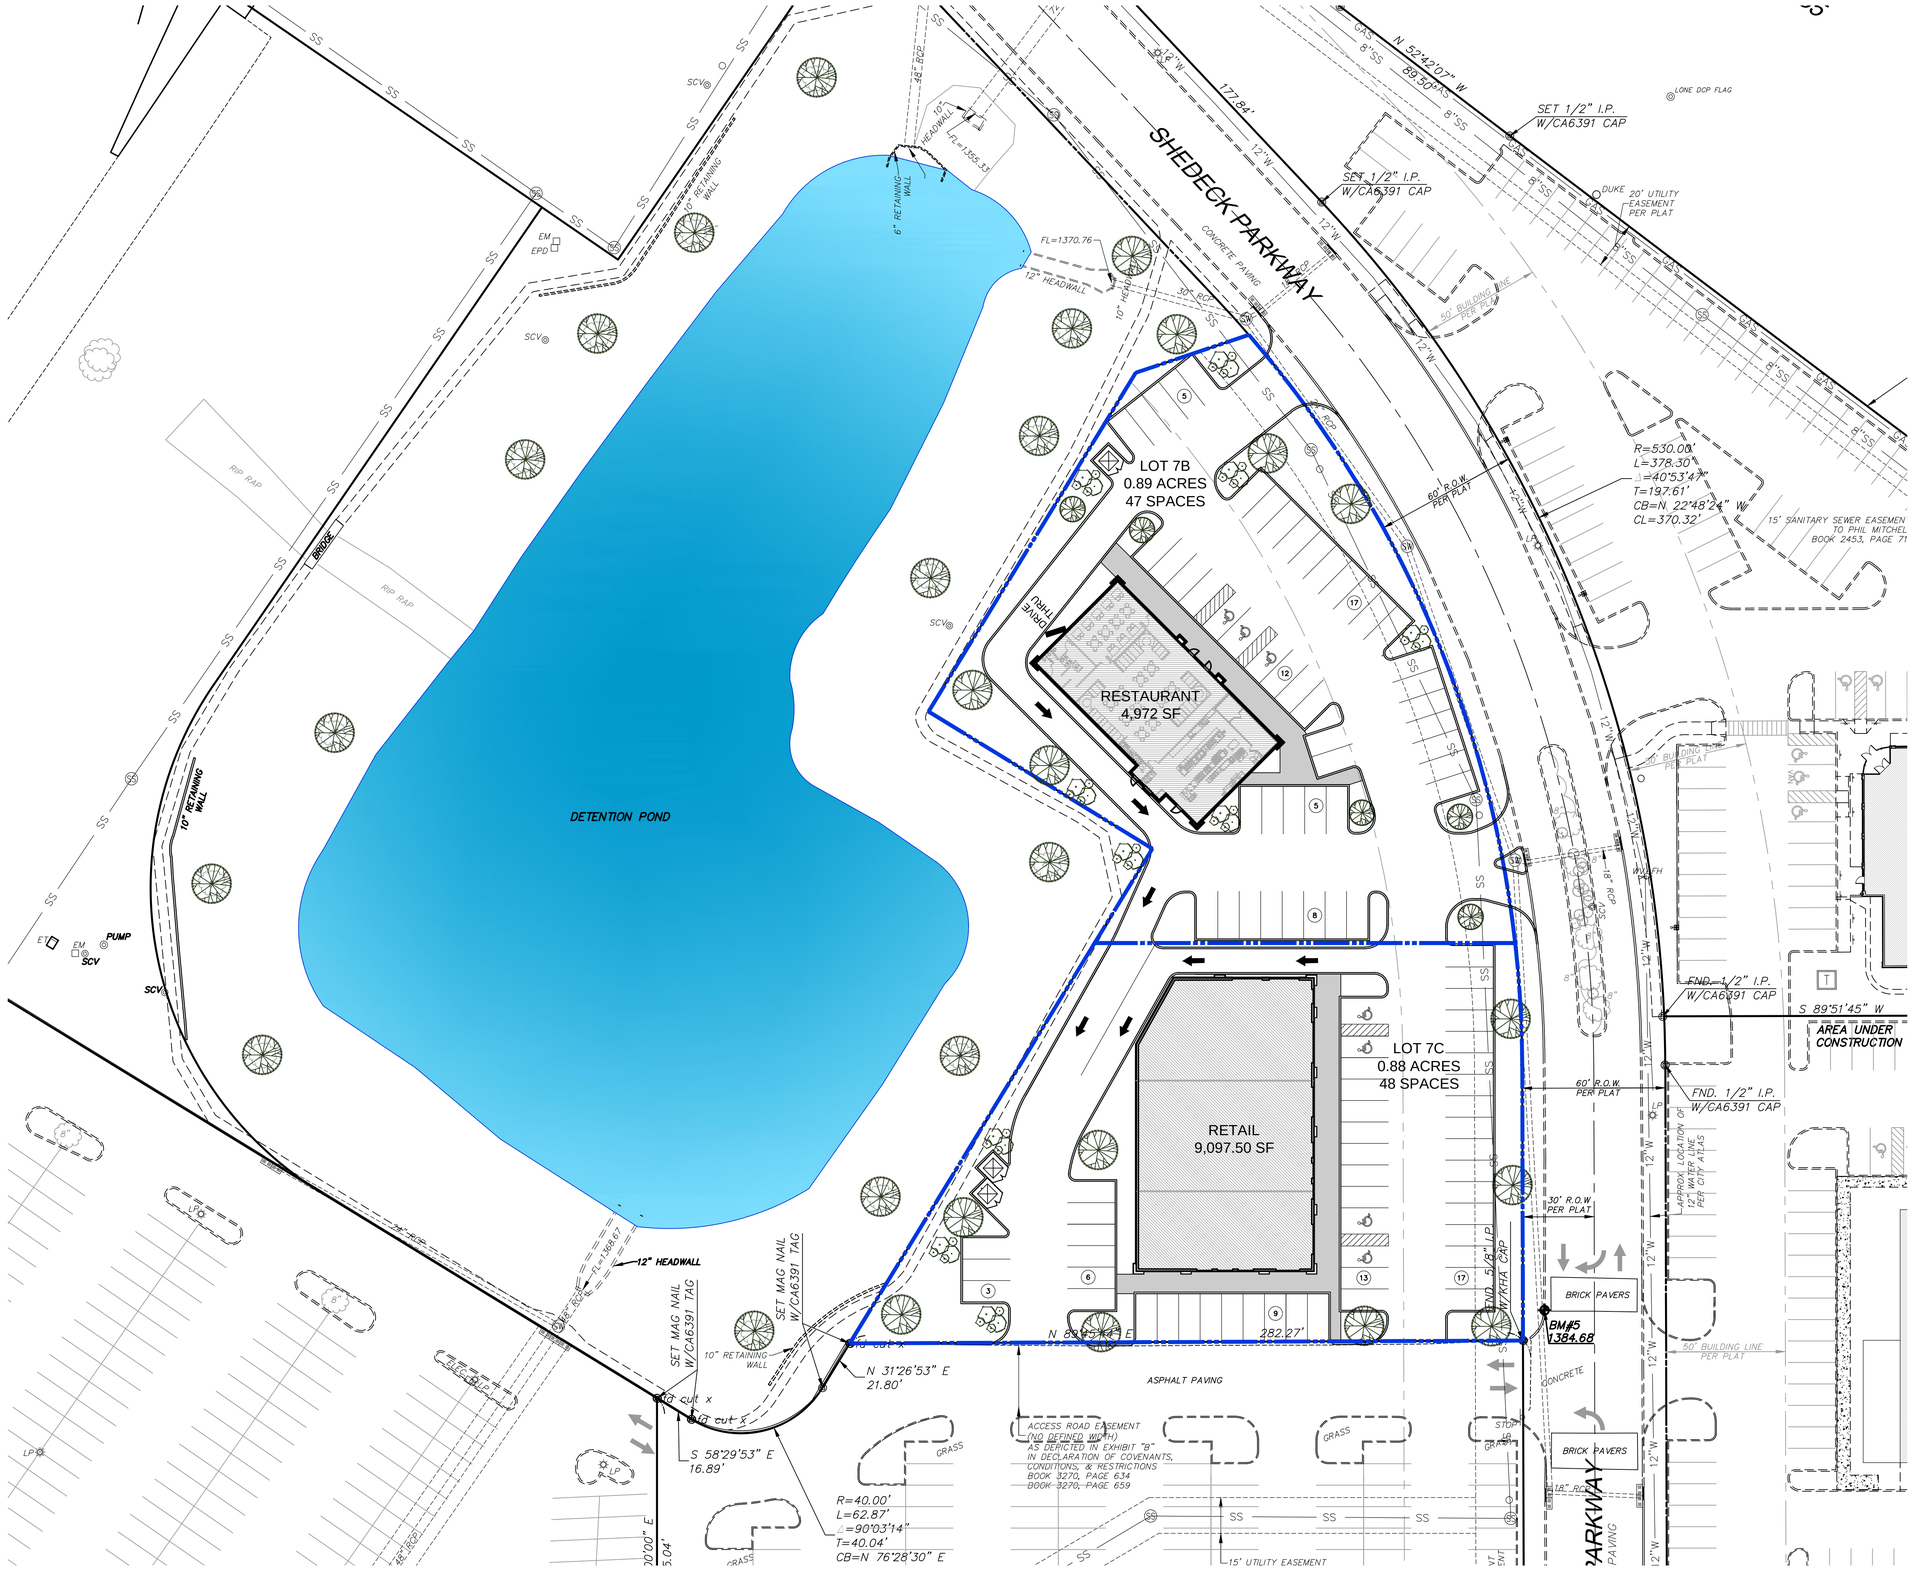

CEDAR CREEK
CIVIL ENGINEERING • PLANNING • CONSULTING
P.O. Box 14534 Oklahoma City, OK 73113
jemmett@cedarcreekinc.com
Phone 405.406.4622
OK CA 5864

N

SCALE IN FEET
0 30' 45' 60'

30 SCALE
ORIGINAL PAPER SIZE
24'x36'

PROJECT:

WEST END POINT LOT 7 CONCEPT

YUKON, OKLAHOMA

PROJECT NUMBER:	1337
DRAWING DATE:	12.10.15
ISSUE DATE:	XXXXX

SEAL:

SUBMITTAL:

REVISIONS:

MARK	DATE	DESCRIPTION

THESE PLANS AND DRAWINGS ARE NOT TO BE REPRODUCED, CHANGED OR COPIED IN ANY FORM OR MANNER WHATSOEVER WITHOUT FIRST OBTAINING THE WRITTEN PERMISSION AND CONSENT OF CEDAR CREEK CONSULTING INC. THIS SHEET IS NOT TO BE USED FOR CONSTRUCTION UNLESS THE ISSUE DATE IN THE TITLE BLOCK COINCIDES WITH OR POST DATES THE DRAWING DATE. ANY CHANGES MADE FROM THESE PLANS WITHOUT CONSENT OF CEDAR CREEK CONSULTING INC. ARE UNAUTHORIZED, AND SHALL RELIEVE CEDAR CREEK CONSULTING OF RESPONSIBILITY FOR ALL CONSEQUENCES ARRIVING OUT OF SUCH CHANGES.

DRAWING TITLE:

SHEET: